
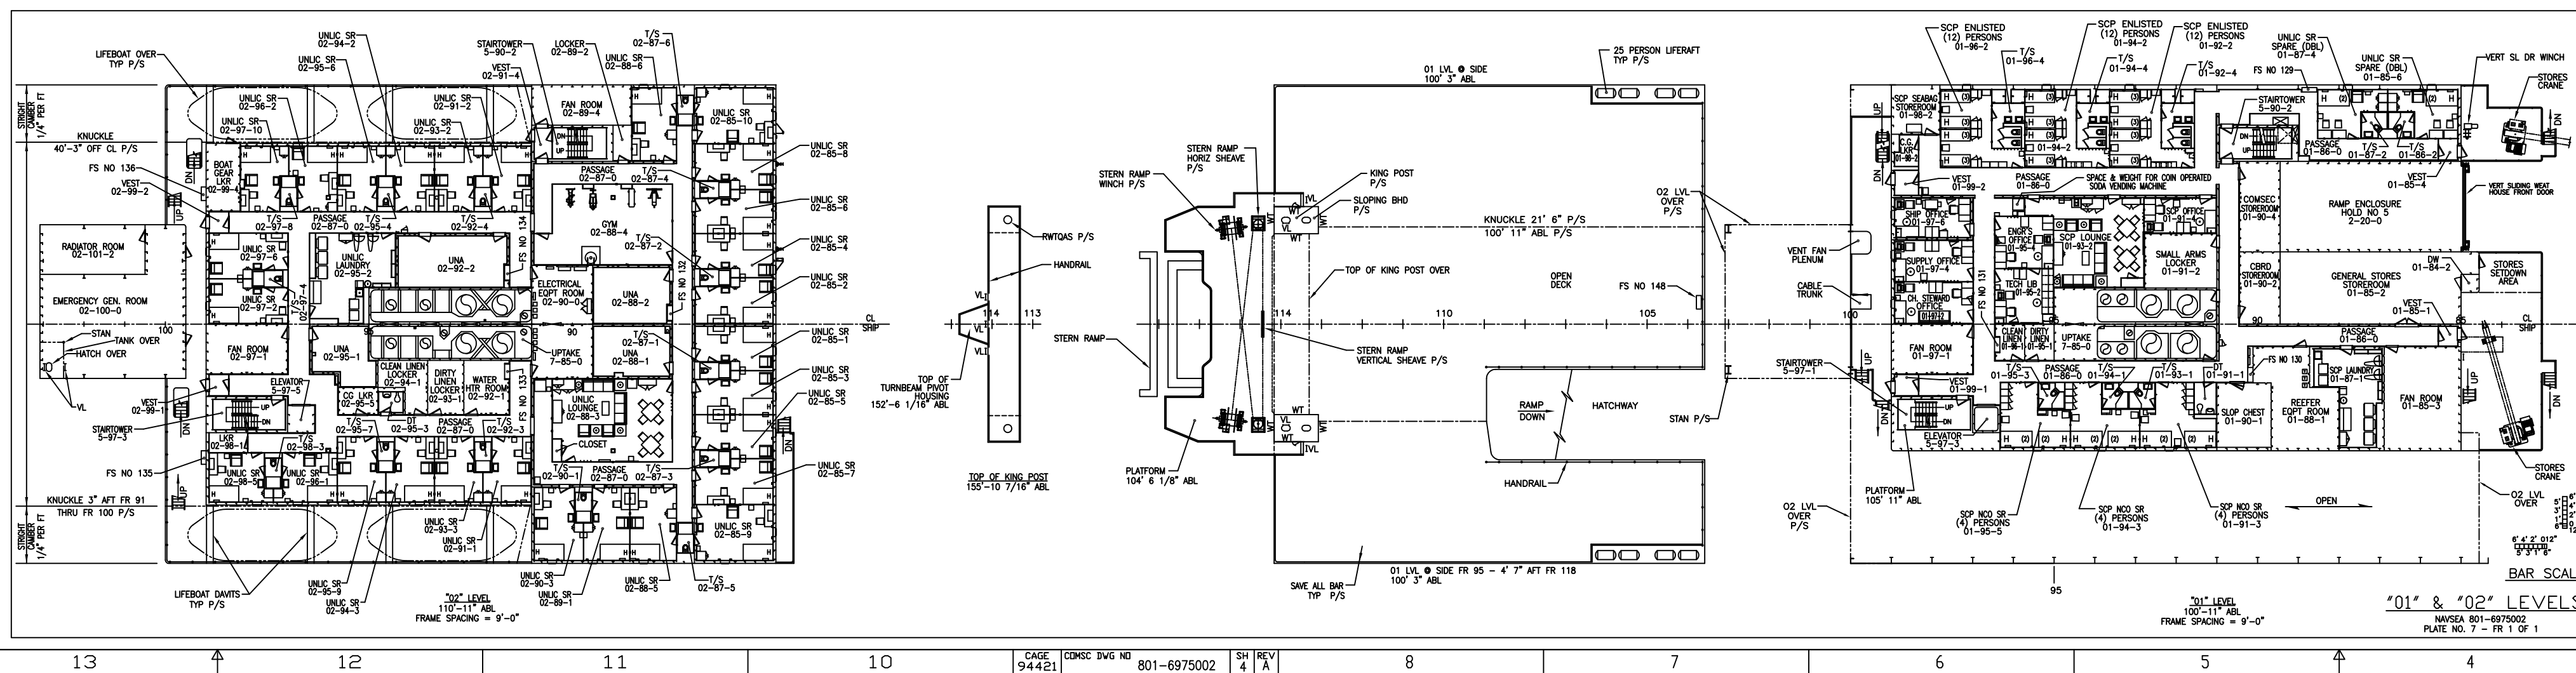
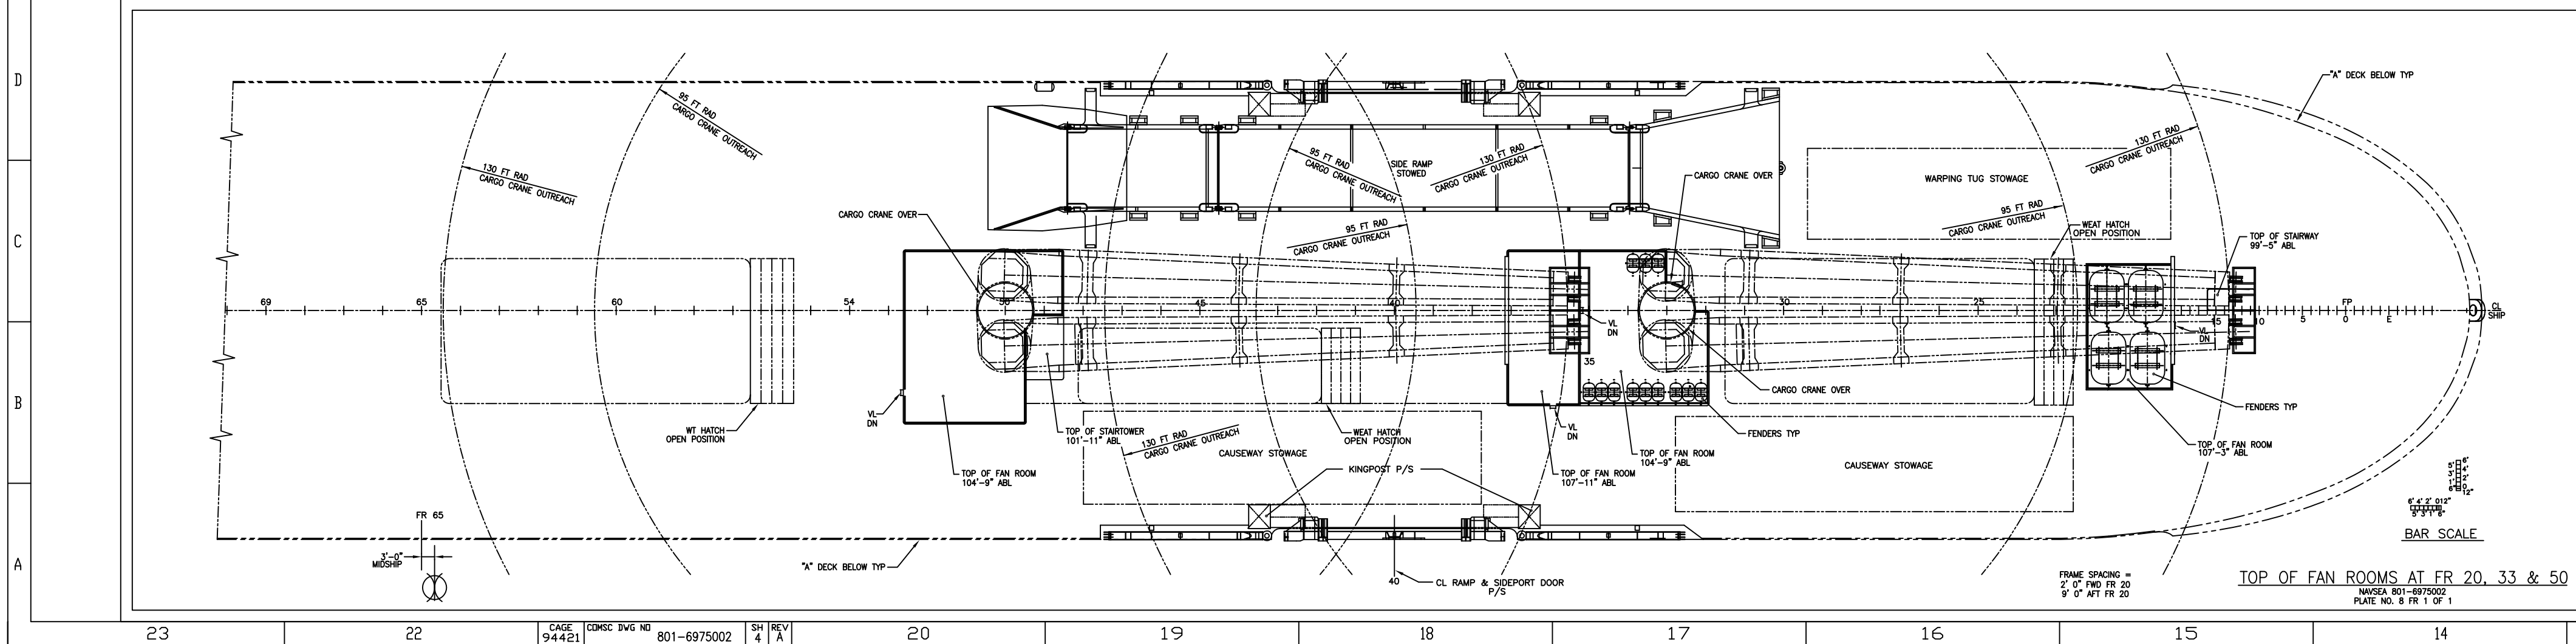






	19	C & A - 03 LEVEL & ABOVE
	18	C & A - 01 LEVEL & 02 LEVEL
	17	C & A - "A" DECK AFT FR 71
	16	C & A - "A" DECK FWD FR 71
	15	C & A - "AB" DECK AFT FR 71
	14	C & A - "AB" DECK FWD FR 71
	13	C & A - "B" DECK AFT FR 71
	12	C & A - "B" DECK FWD FR 71
	11	C & A - "C" DECK AFT FR 71
	10	C & A - "C" DECK FWD FR 71
	9	C & A - "D" DECK AFT FR 71
	8	C & A - "D" DECK FWD FR 71
	7	C & A - "E" DECK AFT FR 71
	6	C & A - "E" DECK FWD FR 71
	5	C & A - "F" DECK AFT FR 71
	4	C & A - "F" DECK FWD FR 71
	3	C & A - INNERBOTTOM AFT FR
	2	C & A - INNERBOTTOM FWD FR
	1	FOR SPECIFICATIONS FOR BUILDING STR SHEATH CSP (P-2)
REV	NO	TITLE

[illegible][illegible]

CAGE	CD
94451	DWG
S002702-108	REV

[illegible]

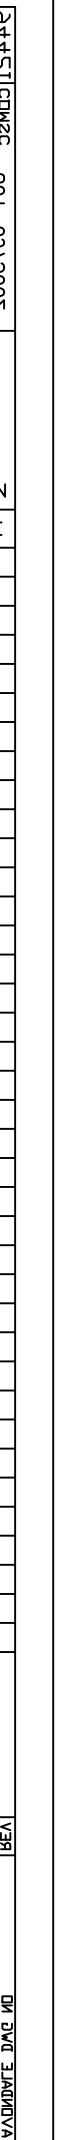

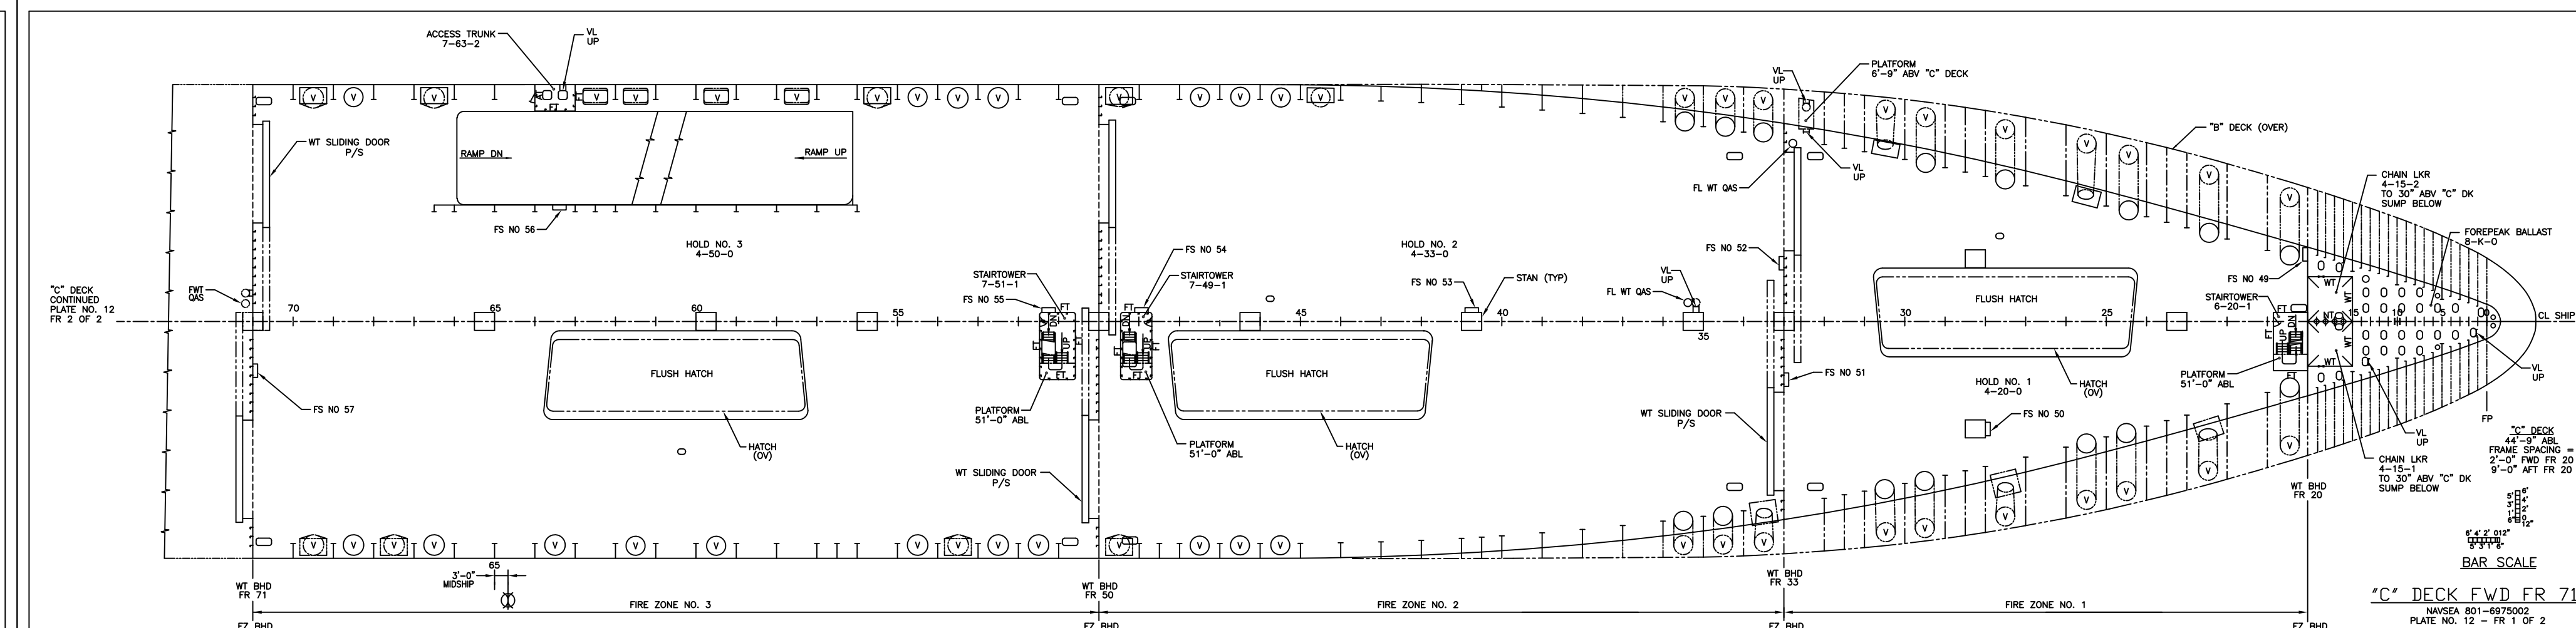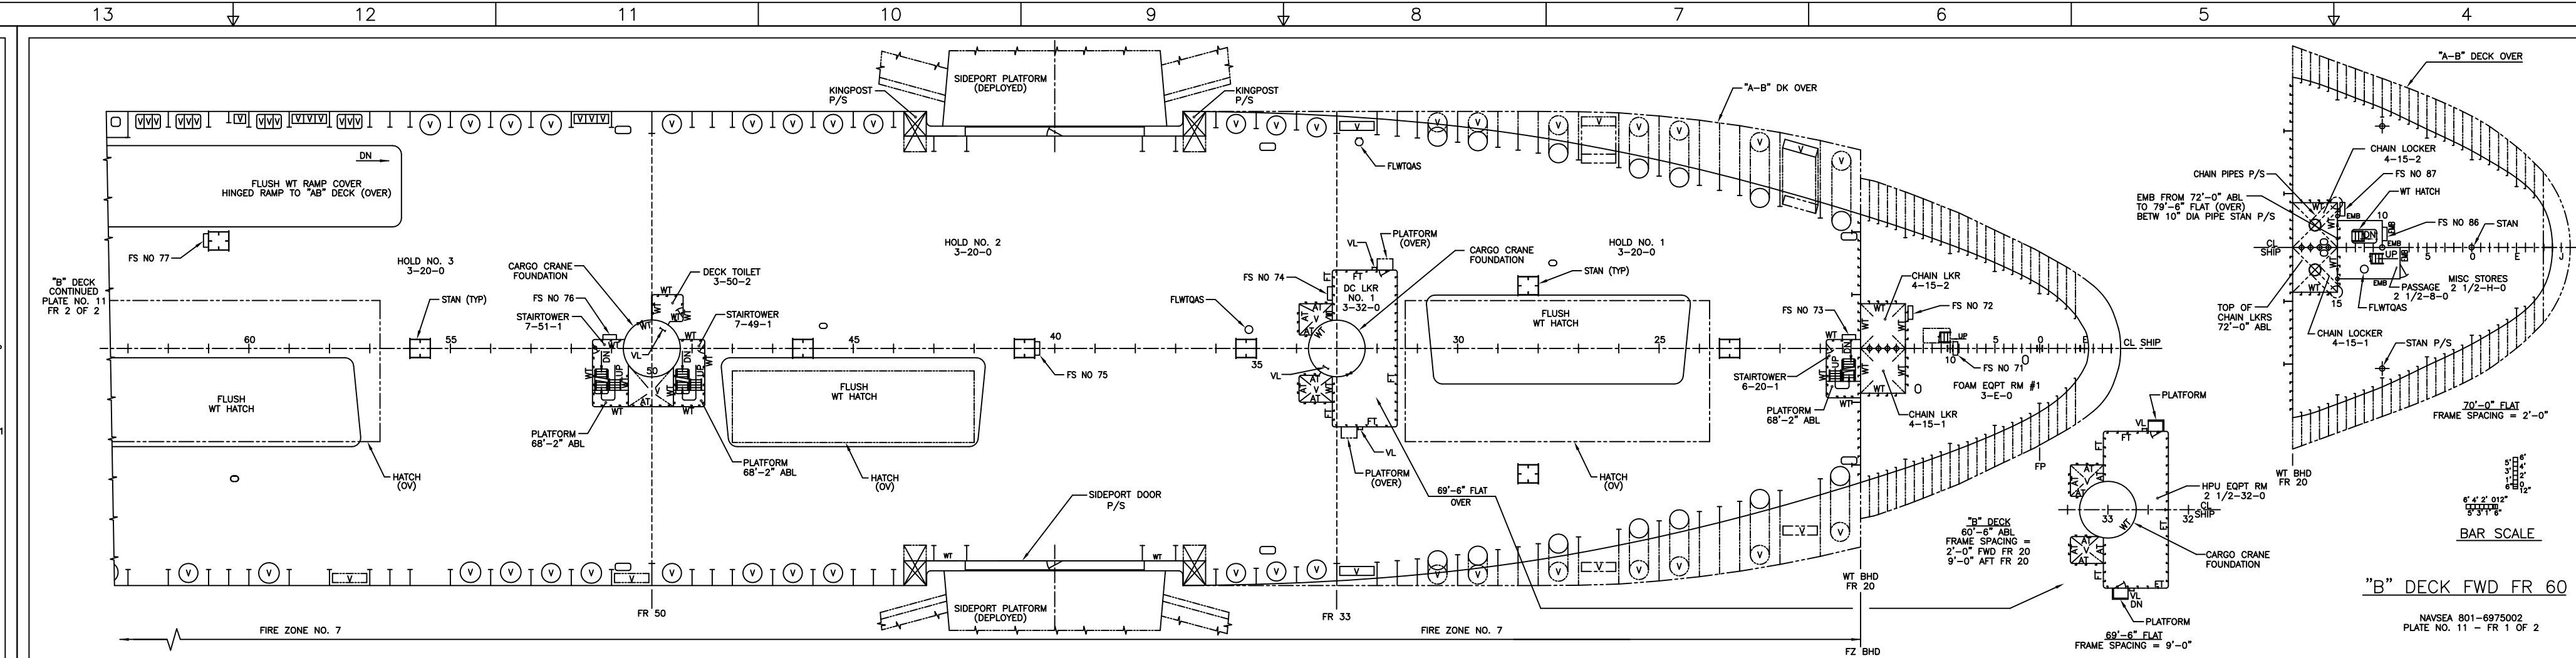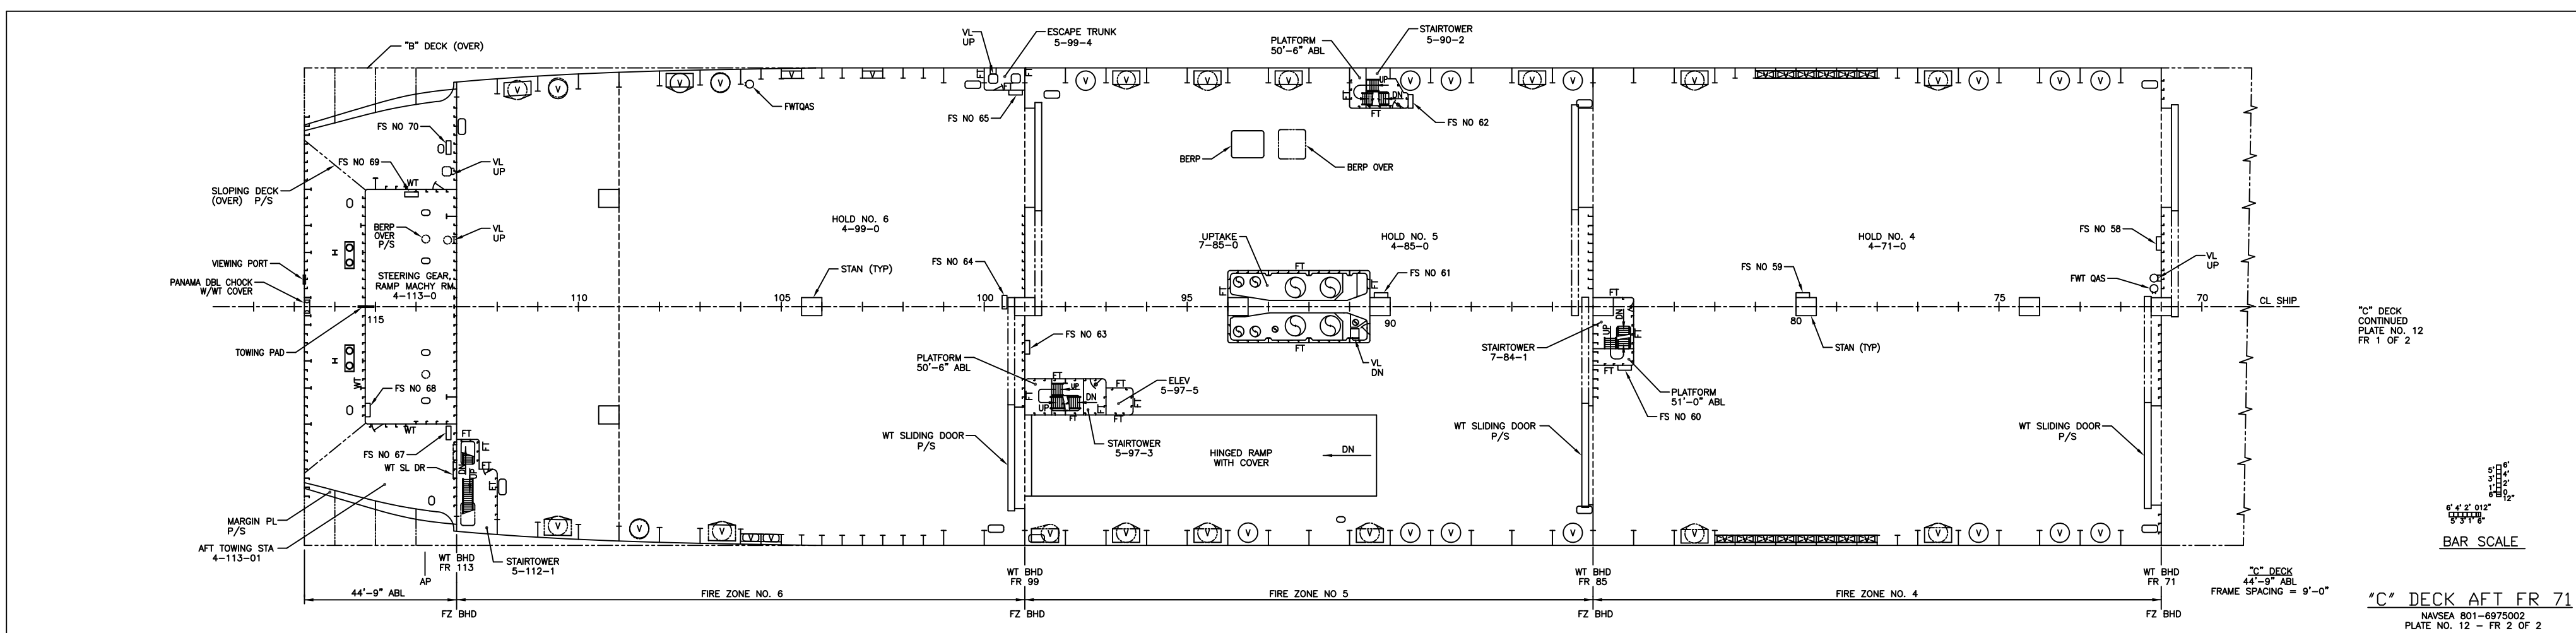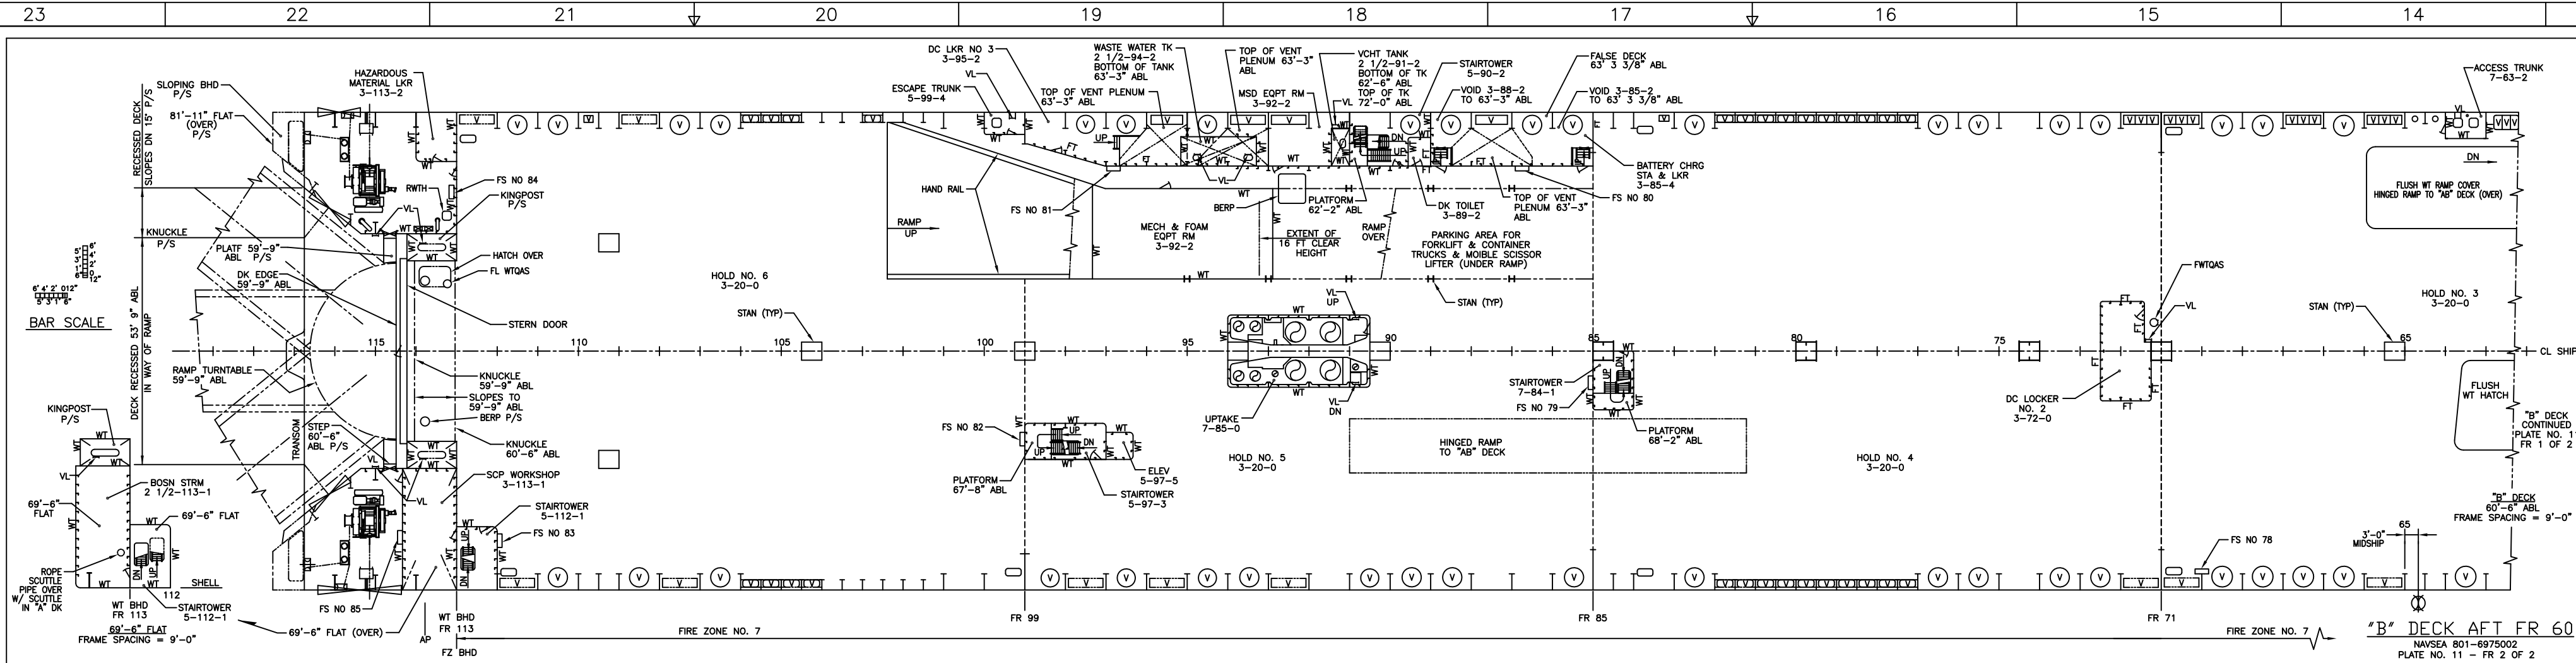

3

1

REV SH

ZN

DESCRIPTION

6

22-E

22-G

1. PLATE NO 12, FR 2, "B" DK- REVISED TRANSOM STRUCT IN WAY OF STERN RAMP PER DEV.

ITEM 1 PER DEV.

BY: LWS 10-15-98

APD:

REV NO

TITLE

DRAWING NO

5

C & A - "B" DECK AFT FR 71

16-01-12

4

C & A - "B" DECK FWD FR 71

16-01-11

3

C & A - "C" DECK AFT FR 71

16-01-10

2

C & A - "C" DECK FWD FR 71

16-01-09

1

SPECIFICATIONS FOR BUILDING STRATEGIC SEALIFT CSP/3-24

801-6975192

5

C & A - "B" DECK AFT FR 71

16-01-12

4

C & A - "B" DECK FWD FR 71

16-01-11

3

C & A - "C" DECK AFT FR 71

16-01-10

2

C & A - "C" DECK FWD FR 71

16-01-09

1

SPECIFICATIONS FOR BUILDING STRATEGIC SEALIFT CSP/3-24

801-6975192

5

C & A - "B" DECK AFT FR 71

16-01-12

4

C & A - "B" DECK FWD FR 71

16-01-11

3

C & A - "C" DECK AFT FR 71

16-01-10

2

C & A - "C" DECK FWD FR 71

16-01-09

1

SPECIFICATIONS FOR BUILDING STRATEGIC SEALIFT CSP/3-24

801-6975192

REV SH

ZN

DESCRIPTION

6

22-E

22-G

1. PLATE NO 12, FR 2, "B" DK- REVISED TRANSOM STRUCT IN WAY OF STERN RAMP PER DEV.

ITEM 1 PER DEV.

BY: LWS 10-15-98

APD:

REV NO

TITLE

DRAWING NO

5

C & A - "B" DECK AFT FR 71

16-01-12

4

C & A - "B" DECK FWD FR 71

16-01-11

3

C & A - "C" DECK AFT FR 71

16-01-10

2

C & A - "C" DECK FWD FR 71

16-01-09

1

SPECIFICATIONS FOR BUILDING STRATEGIC SEALIFT CSP/3-24

801-6975192

5

C & A - "B" DECK AFT FR 71

16-01-12

4

C & A - "B" DECK FWD FR 71

16-01-11

3

C & A - "C" DECK AFT FR 71

16-01-10

2

C & A - "C" DECK FWD FR 71

16-01-09

1

SPECIFICATIONS FOR BUILDING STRATEGIC SEALIFT CSP/3-24

801-6975192

NO

DESCRIPTION

UNIT:

CORL:

2372

T-AKR 302

AVONDALE HULL NO

AVONDALE JOB NO

AVONDALE HULL NO

VESSSEL

2372

T-AKR 302

AVONDALE HULL NO

AVONDALE JOB NO

AVONDALE HULL NO

VESSSEL

2372

T-AKR 302

AV

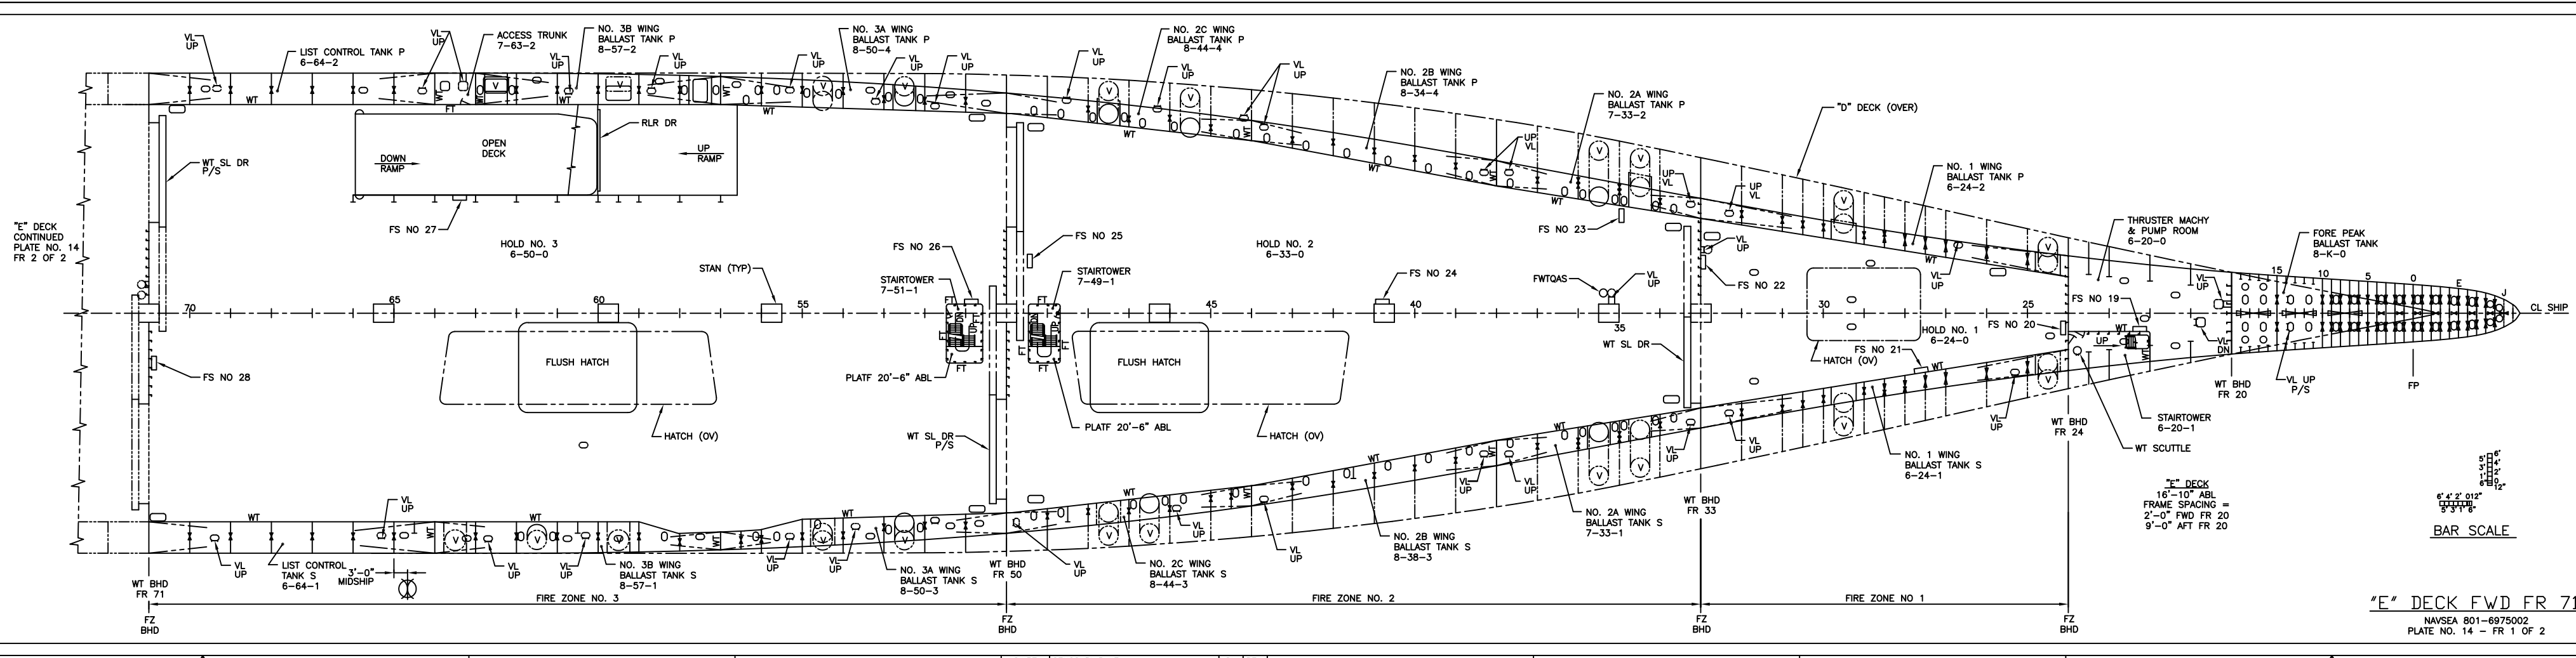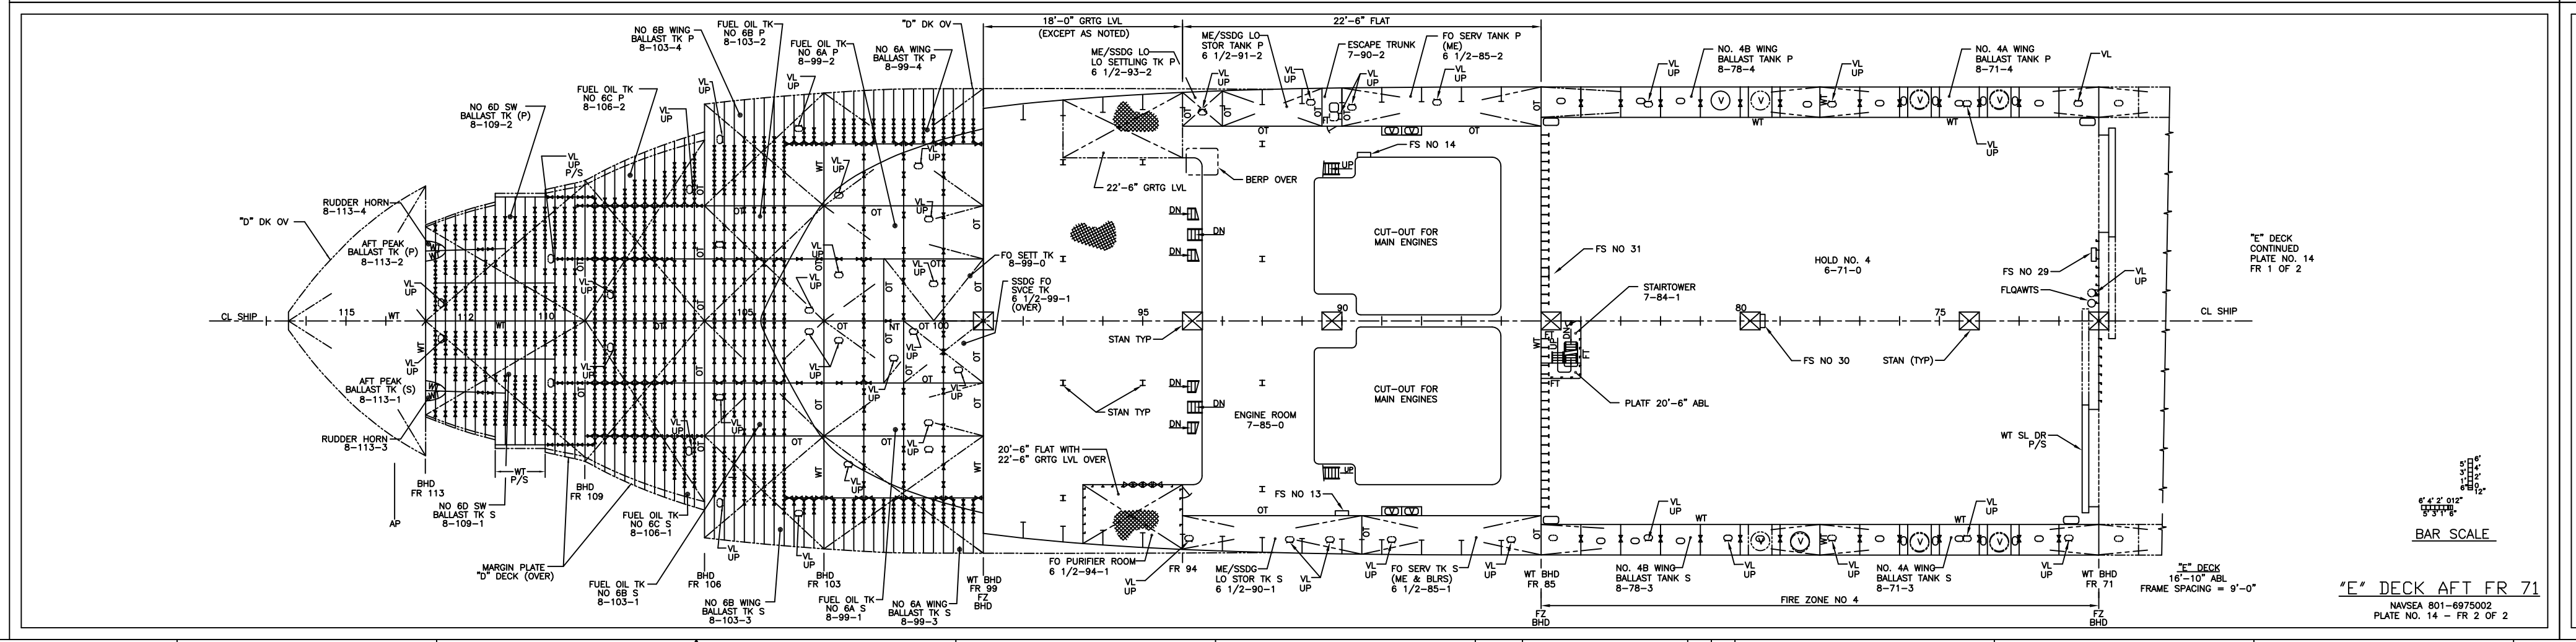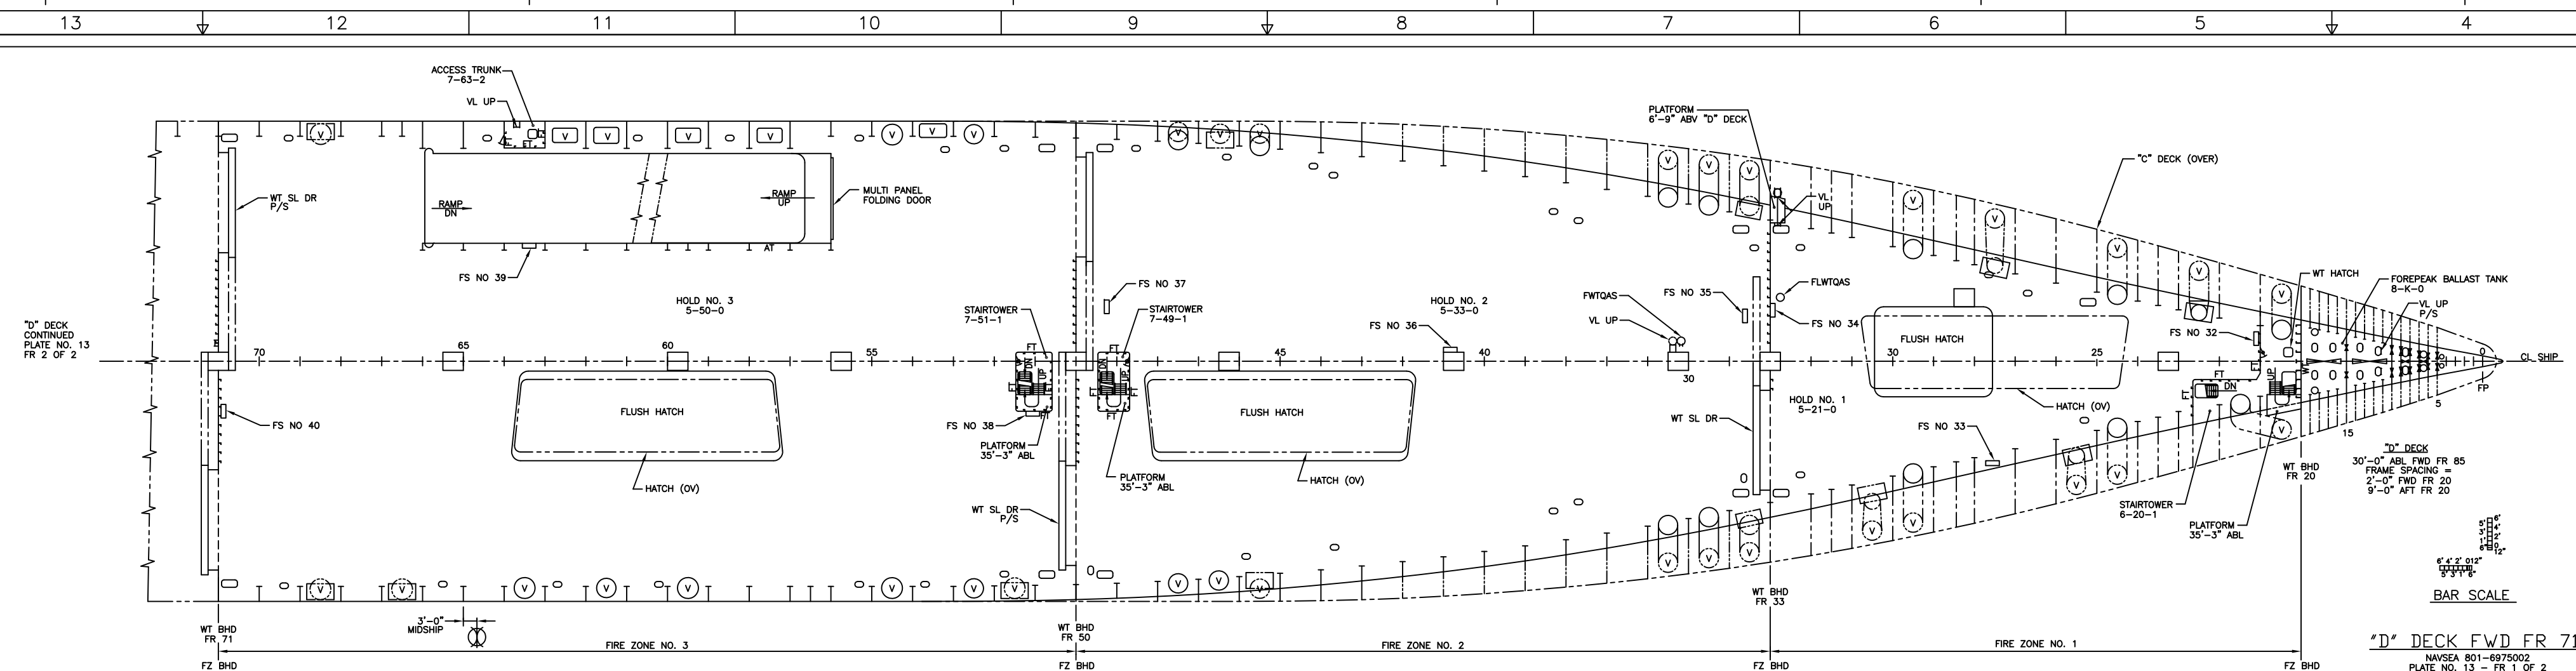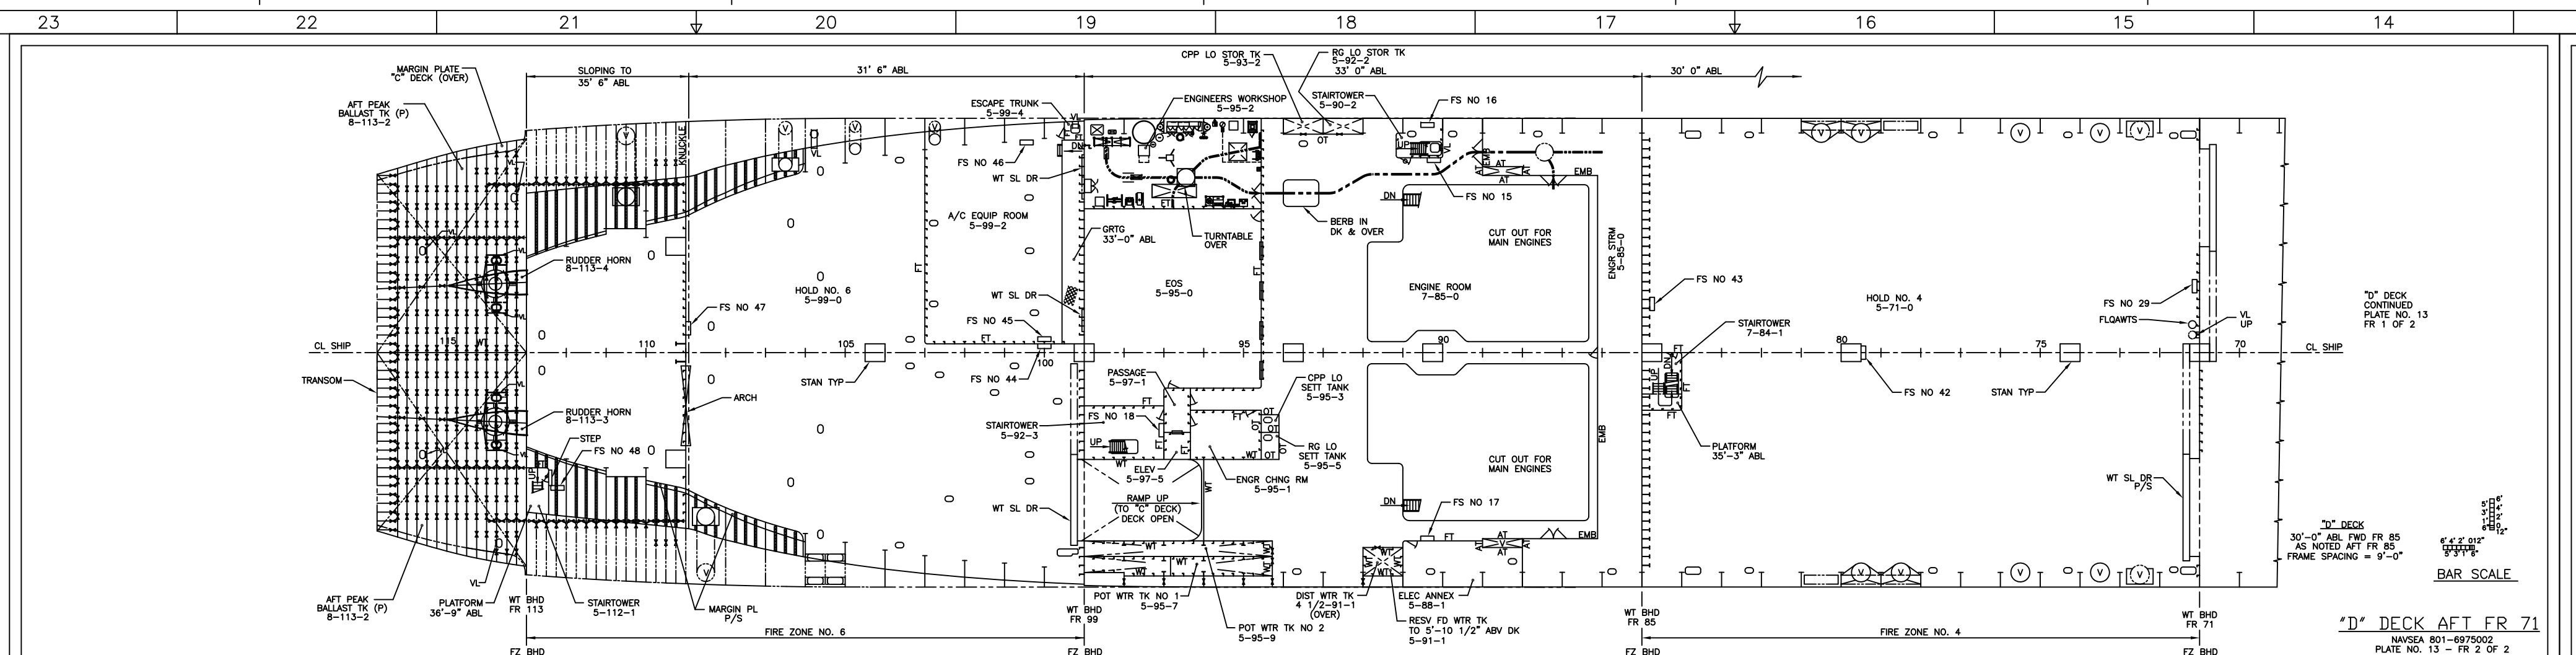[illegible]

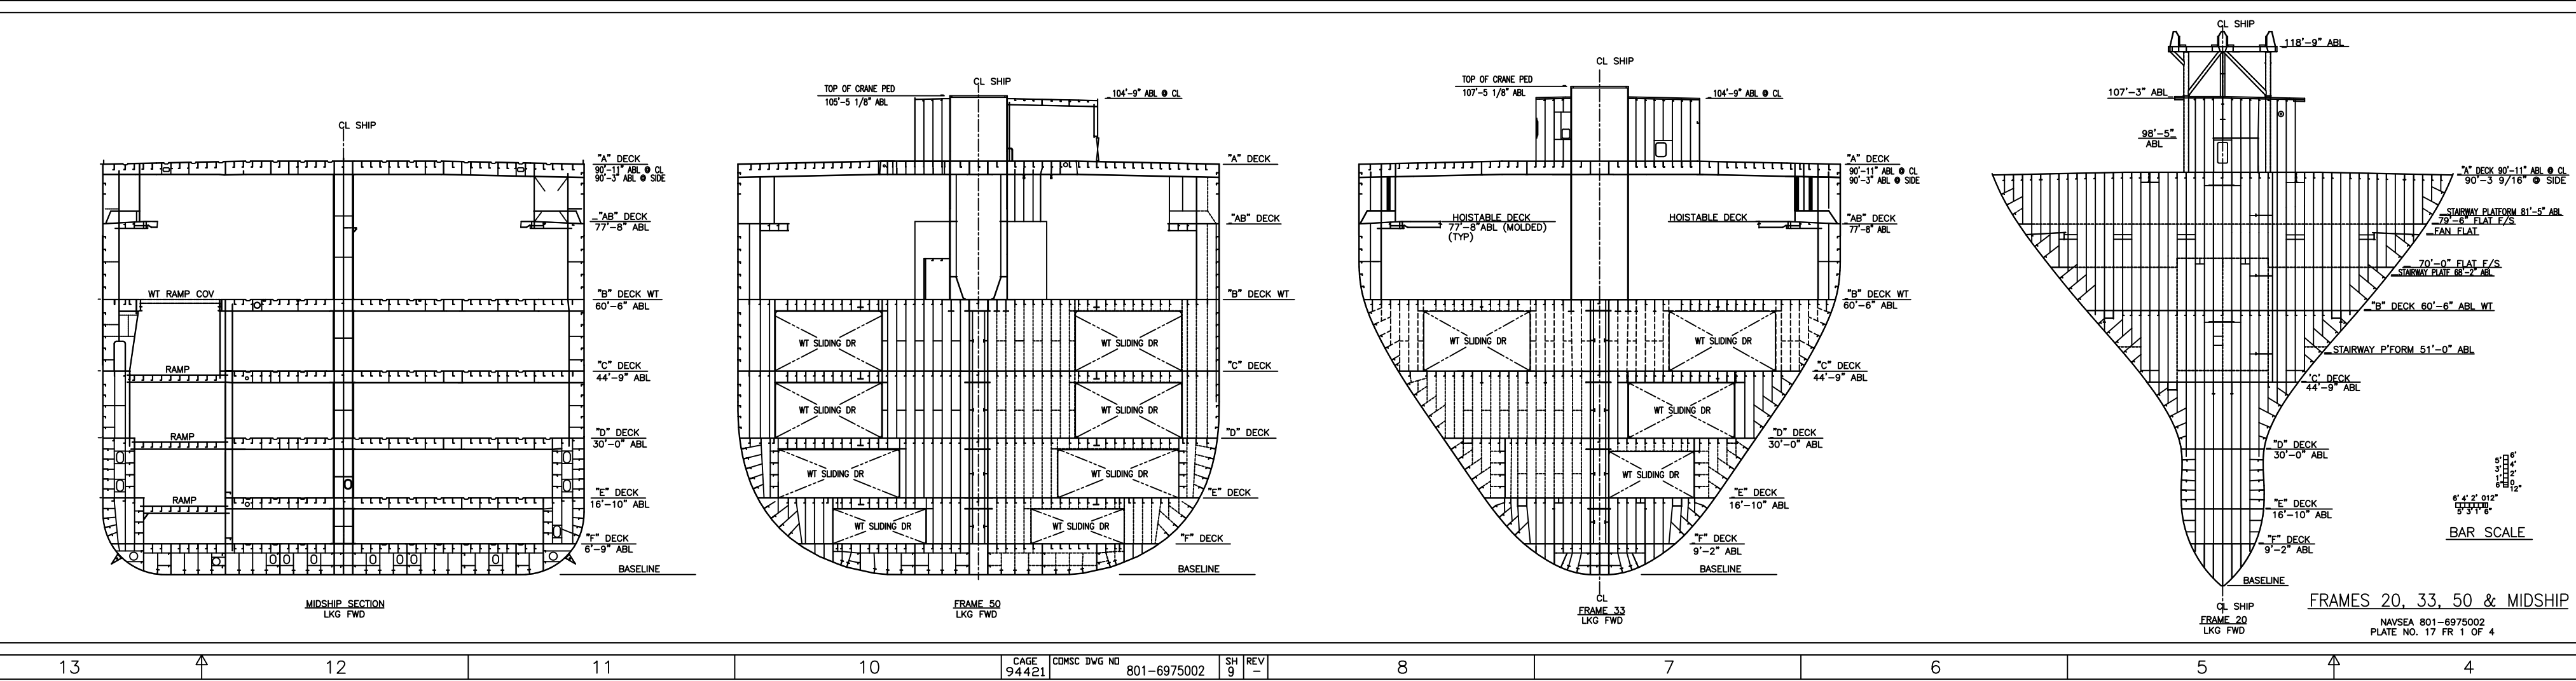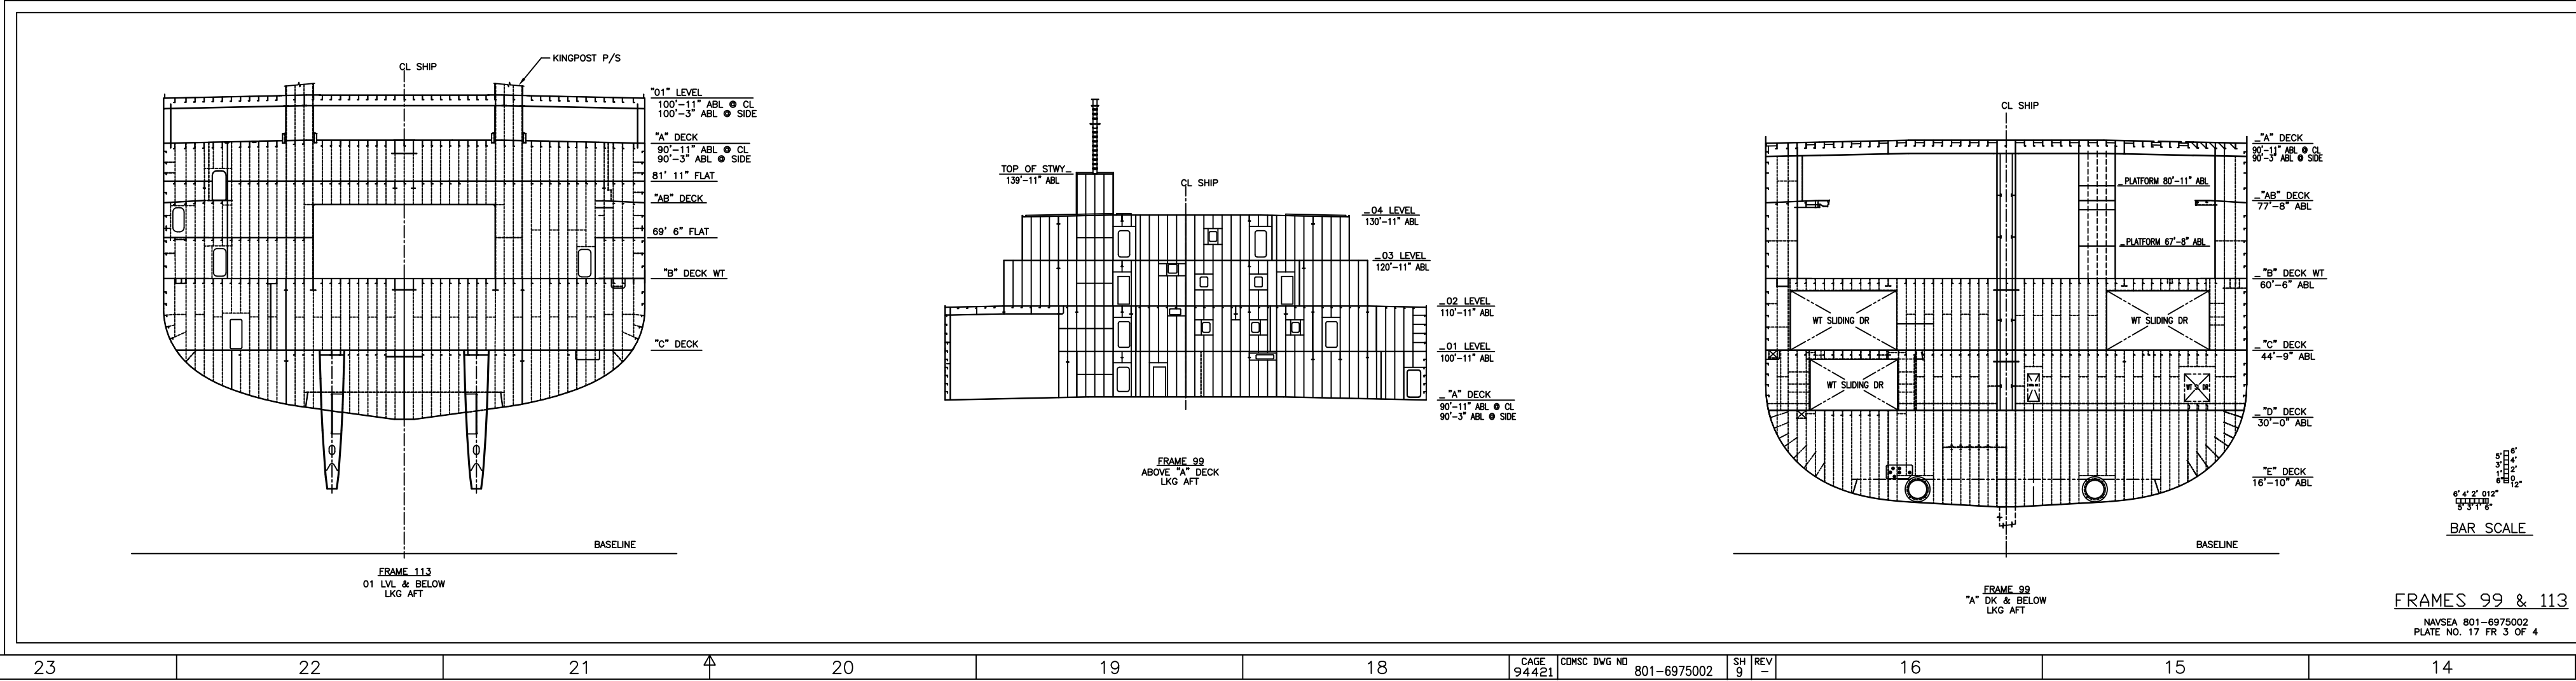[illegible]